137809

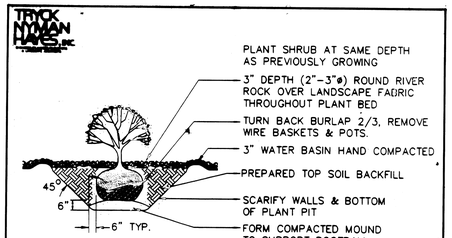

1 Shrub Planting Detail

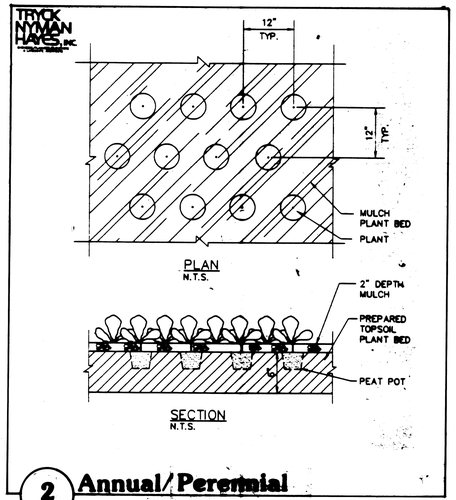

2 Annual/Perennial

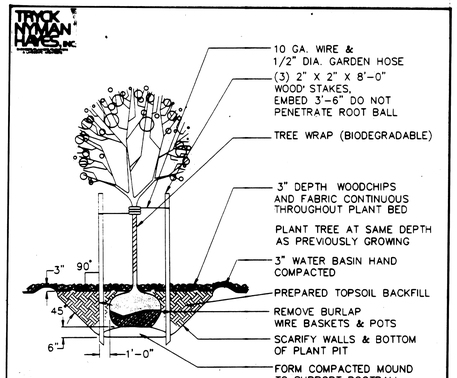

3 Deciduous Tree Planting Detail

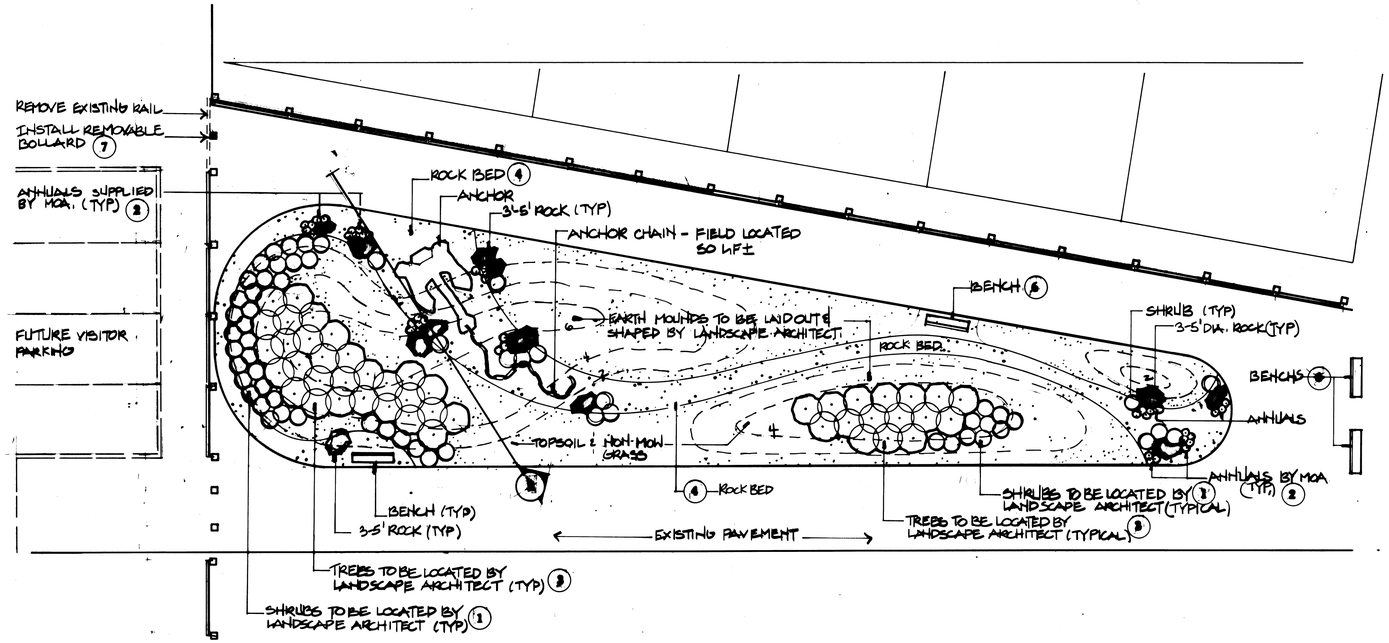

Ship Creek Point Anchor Site Plan

Scale: 1"=10'

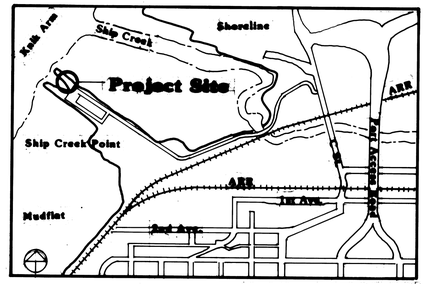

Location Map

PLANT SCHEDULE

ABR.	QUANTITY	BOTANICAL NAME	COMMON NAME	Size	Notes
		DECIDUOUS TREES			
AT	22	Alnus tenuifolia	Native Thinleaf Alder	5'-8' HT.	Native Transplan
SS	23	Sorbus scopulina	Native Greene's Mountain Ash	5'-8'HT.	Native Transplan
		DECIDUOUS SHRUBS			
CA	8	Cotoneaster acutifolia	Cotoneaster	1 gallon	Container
SS2	36	Sorbaria sorbifolia	False Spirea	1 gallon	Container
SC	8	Shepherdia canadensis	Soapberry	2'-3' ht.	Native Transplan
EC	8	Elaeagnus commutata	Silverberry	2'-3' ht.	Native Transplan
		PERENNIALS			
		Per MOA greenhouse staff			
		GROUND COVER			
Grass	3,000 S.F.	Bering Hair Grass 50%	Combine seed mix & apply	Seed	
		Alpine Blue Grass 50%	2.5 lbs./1000 S.F.		

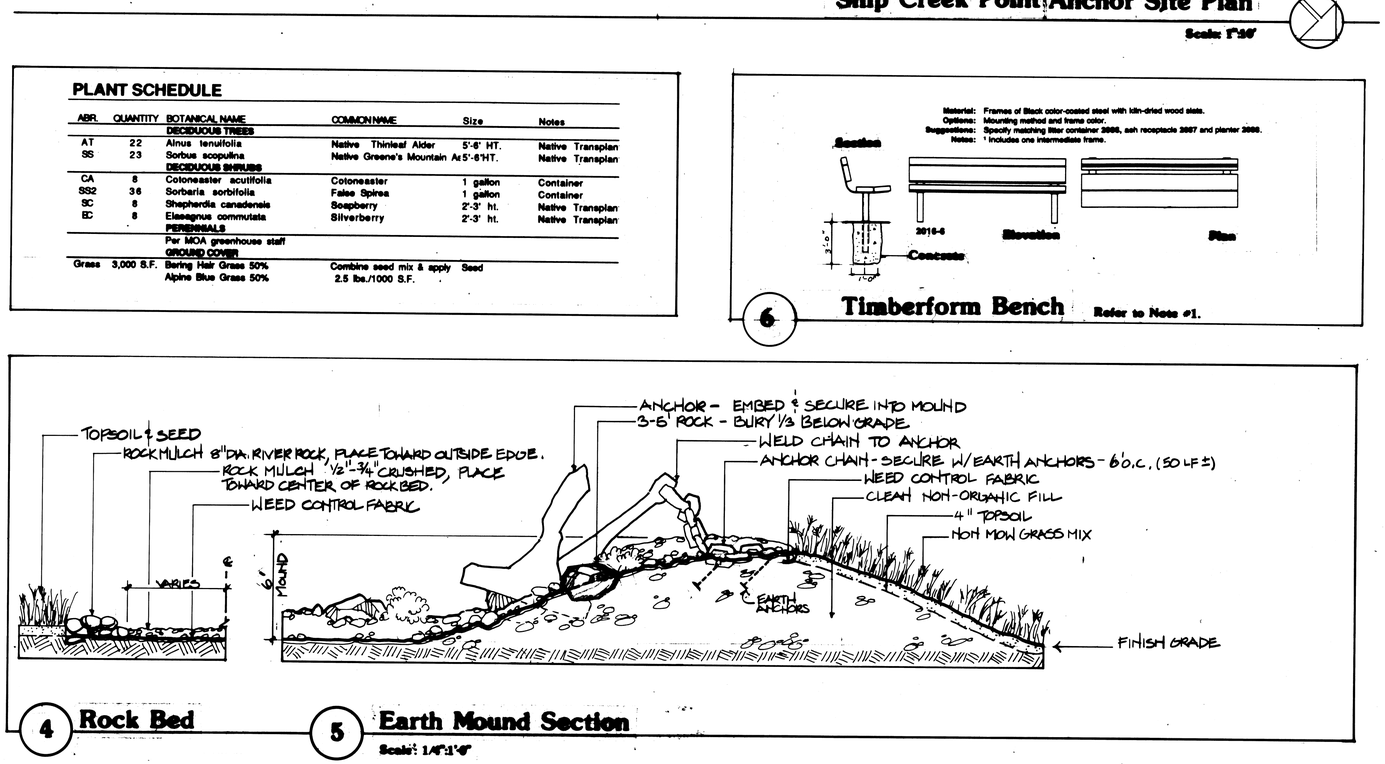

4 Rock Bed

5 Earth Mound Section

Scale: 1/4"=1'-0"

6 Timberform Bench

Refer to Note #1.

Notes

1. Timber Form bench or equal: Model # 2016-6
   Vanco
   Associates (800) 223-2183
   220 Main St.
   Edmonds, Washington 98020
2. Earth mounds, Rock bed, and Plant material shall be field located by Landscape Architect. Contact Municipal Parks & Recreation (P&R) at 343-4335 for scheduling.
3. Embed and secure Anchor into Earth mound. If necessary, weld Anchor in place for stabilization. Weld chain to anchor.
4. Installation of topsoil and non-mow seed mix, shall be per Municipality of Anchorage Standard Specification, (MASS).
5. A Planting Plan has not been detailed to allow for substitution of approved and available species. Contact P&R for plant layout.
6. Anchor Chain donated by Dave Ring.
7. Engineering Services donated by Tryck Nyman & Hayes.
8. Coordination Services donated by Frank Wince.

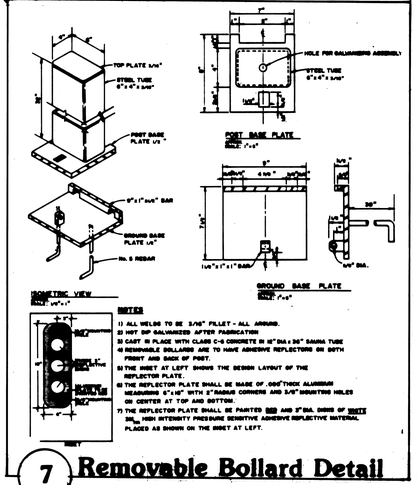

7 Removable Bollard Detail

FIELD BOOKS	TBM NO.	LOCATION	ELEV.
DESIGN			
STAKING			
ASBUILT			
CONTRACTOR	BASIS OF THIS DATUM		
INSPECTOR			
CONSTRUCTION RECORD	VERTICAL DATUM		

DATA	DRAWN BY	CHECKED BY	DATA	DRAWN BY	CHECKED BY
BASE			TELE		
TOPO			ELEC		
PROFILE			DESIGN		
SAN SEWER			QUANTITIES		
STORM SEWER			MUN. PRELIM. CHECK		
WATER			MUN. FINAL CHECK		
GAS					

PLAN CHECK

REV	DATE	DESCRIPTION	BY	REV	DATE	DESCRIPTION	BY

REVISIONS

CONSULTANT

SEAL

Park Identification 014
Plan Set Number 17

MUNICIPALITY OF ANCHORAGE
PARKS AND RECREATION

Ship Creek Point Anchor

SCALE	HOR. 1"=	DATE 5-1-94	GRID	SHEET of
	VER. 1"=	ACCT. NO.		

FILE NO.